




EXISTING GROUND FLOOR PLAN

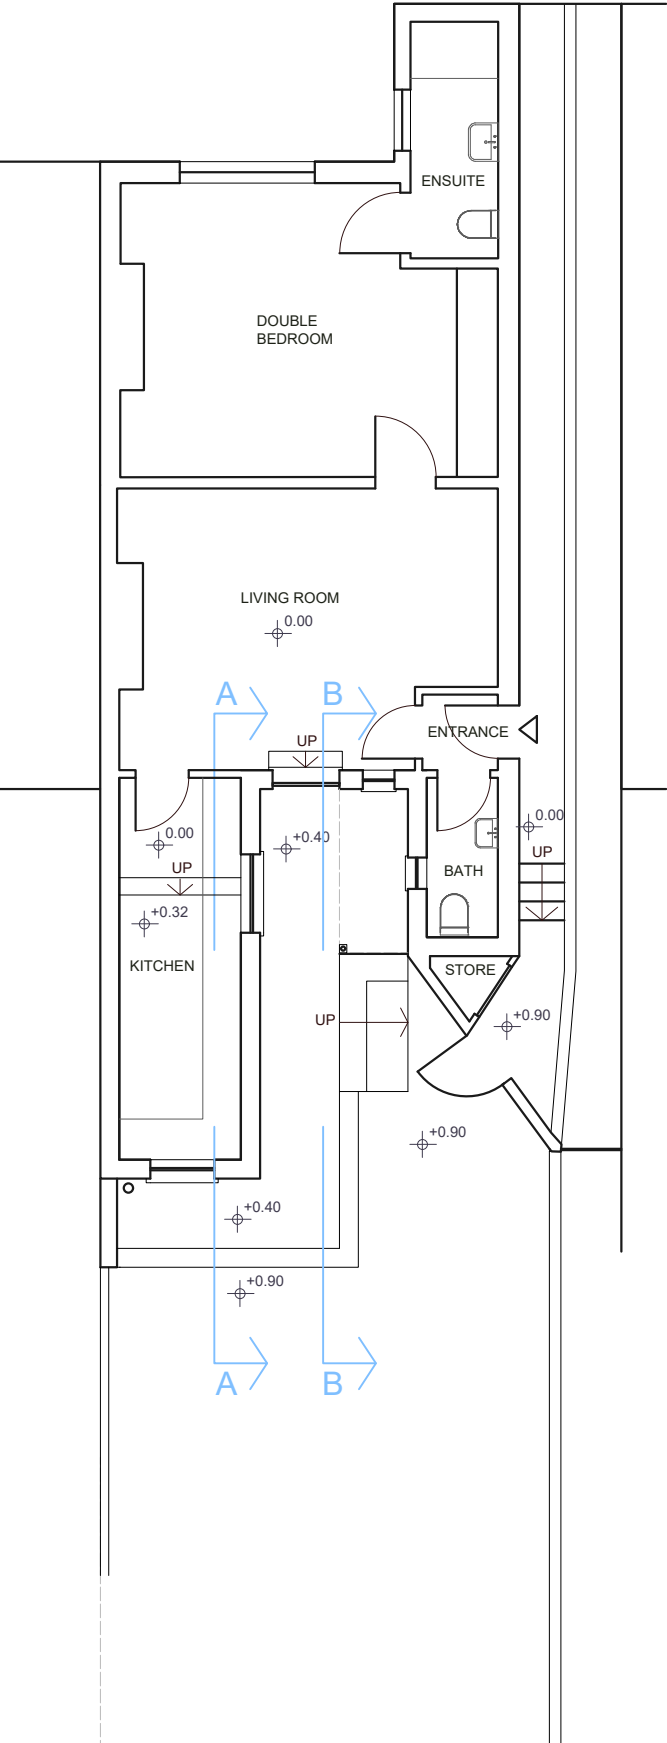


EXISTING ROOF PLAN

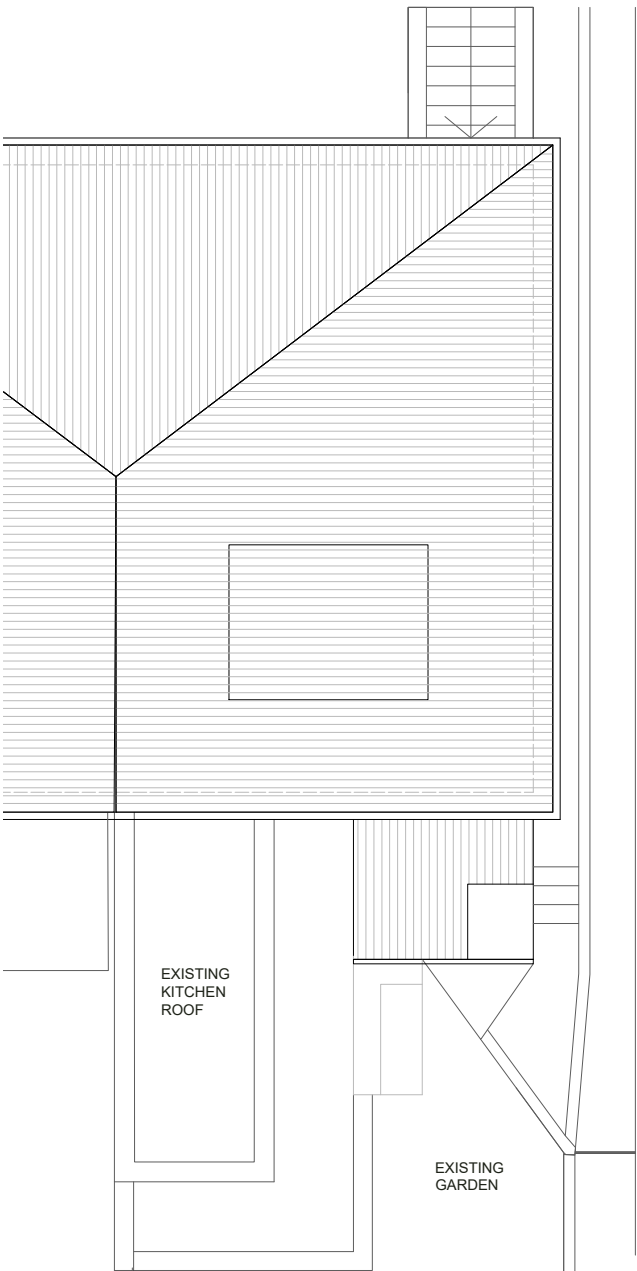


EXISTING REAR ELEVATION

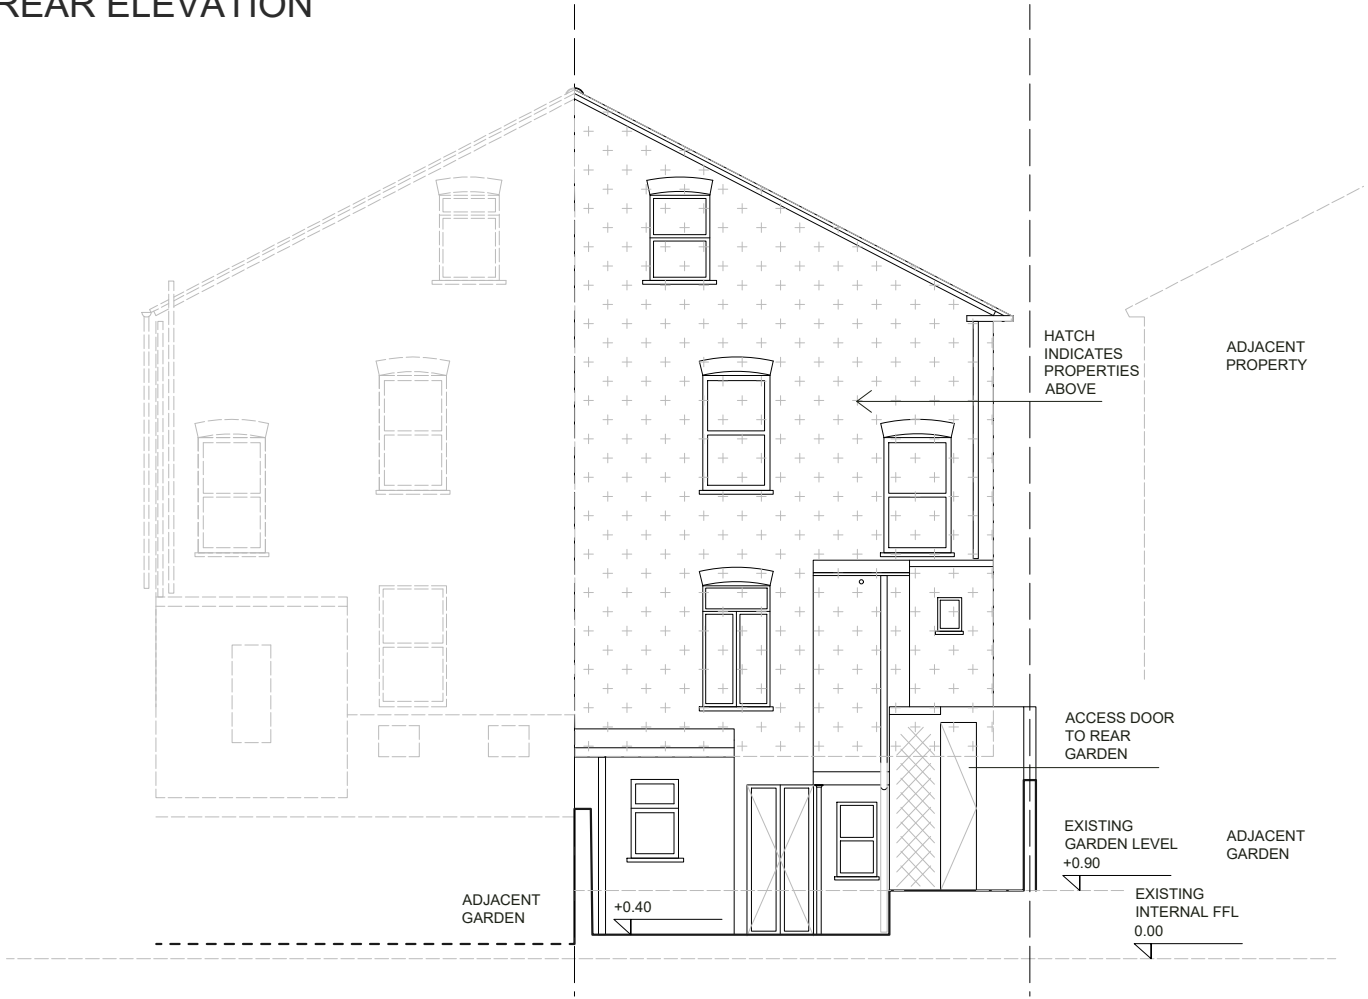

EXISTING SECTION A A

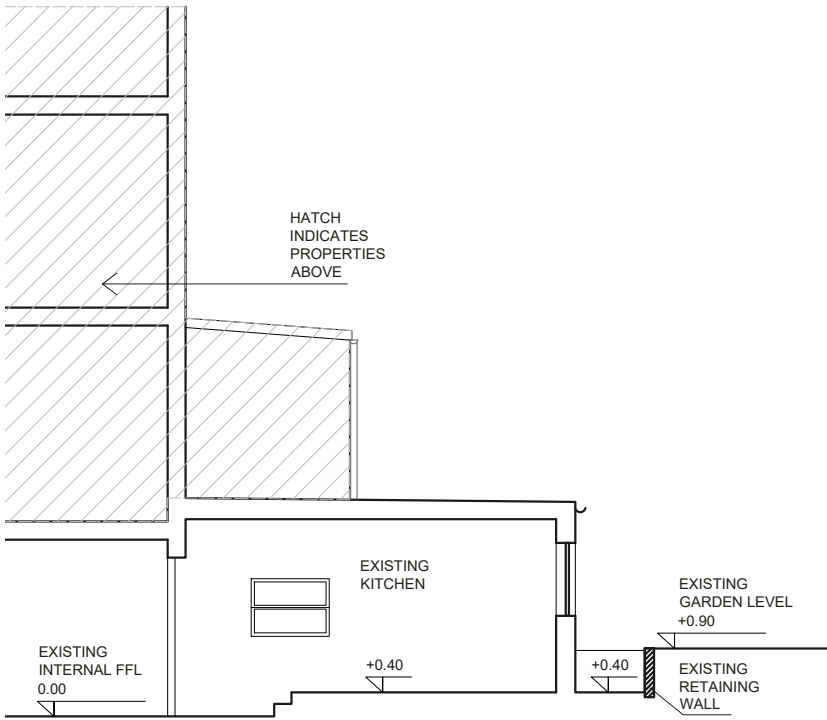

EXISTING SECTION B B

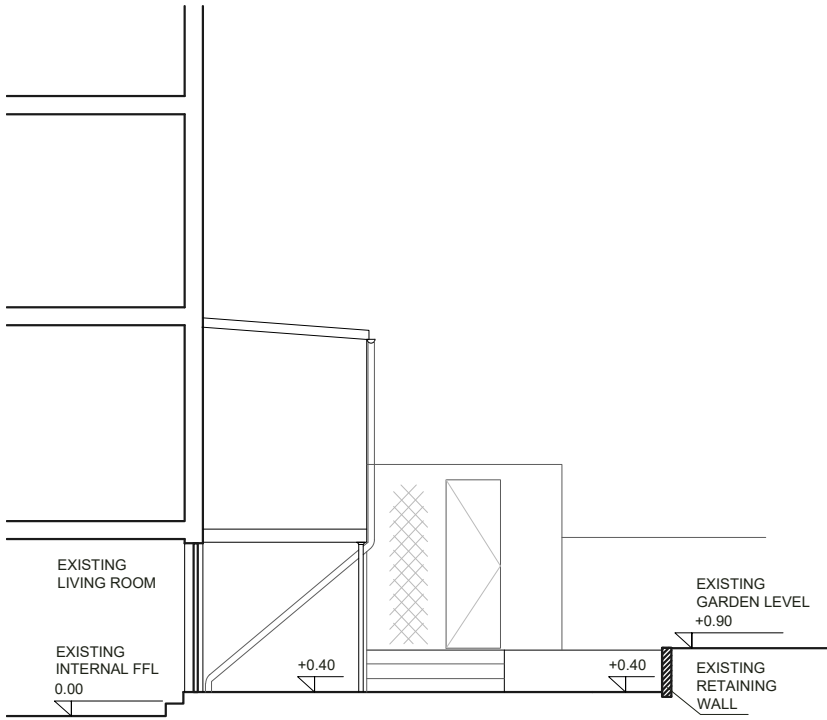

Do not scale this drawing. All drawings are to be read in conjunction with a Measured Survey. Any discrepancies between these documents shall be brought to the attention of the architect. Drawings as instruments of service remain the property of architect and are protected under common law copyright provisions.

Scale Bar 1:100



Issue

00


Date

April 2018

Comments

PA

Orientation

 

Antonio Romeo
Chartered Architect

Project title: Proposed ground floor rear extension to self contained flat at 101A Mill Hill Road, London Borough of Ealing, W3 8JF

Drawing title: Existing plans, sections and rear elevation

Client : Ms Dawn Lennon Scale : 1:100@A3

Dwg n : PA_006_02 Date : April 2018