



PROPOSED GROUND FLOOR PLAN

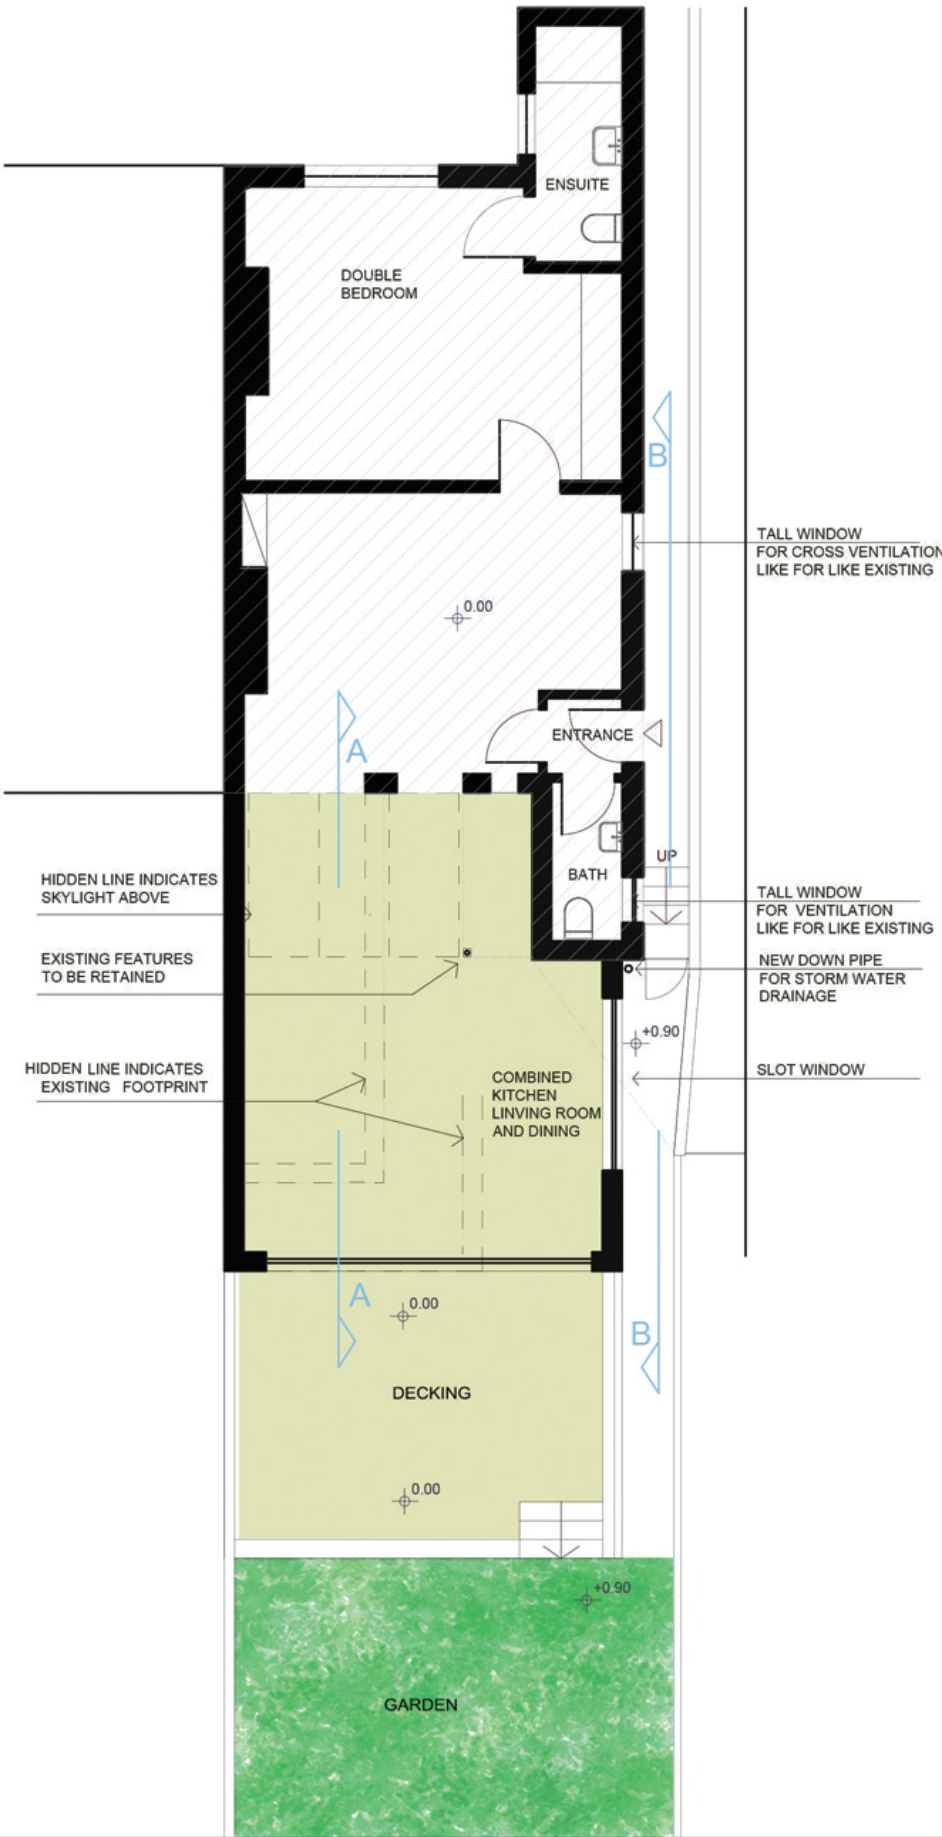


PROPOSED ROOF PLAN

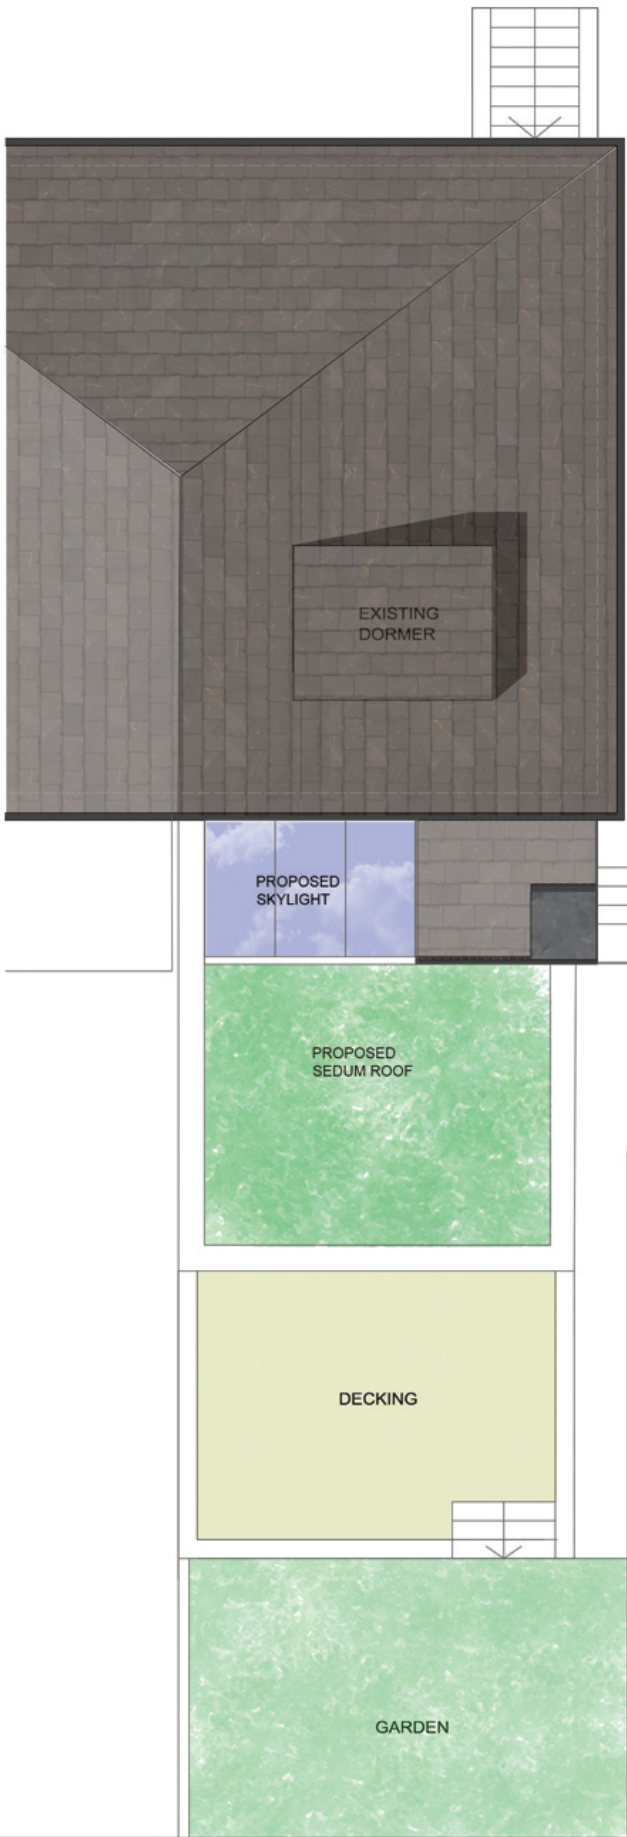

PROPOSED REAR ELEVATION



PROPOSED SECTION A A

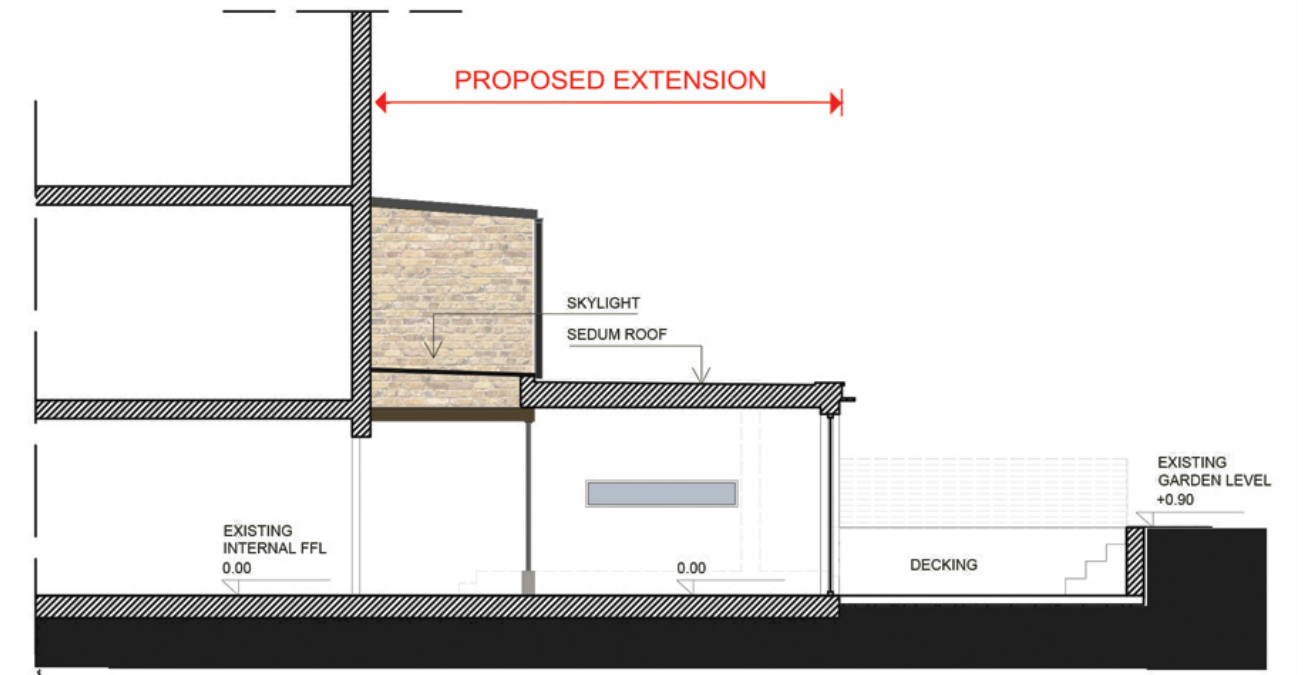

Do not scale this drawing. All drawings are to be read in conjunction with a Measured Survey. Any discrepancies between these documents shall be brought to the attention of the architect. Drawings as instruments of service remain the property of architect and are protected under common law copyright provisions.

Scale Bar 1:100



Issue

00

Date

April 2018

Comments

PA

Orientation



Antonio Romeo  
Chartered Architect

Project title: Proposed ground floor rear extension to self contained flat at 101A Mill Hill Road, London Borough of Ealing, W3 8JF

Drawing title: Proposed plans, section and elevation

Client : Ms Dawn Lennon Scale : 1:100@A3

Dwg n : PA\_006\_04 Date : April 2018