


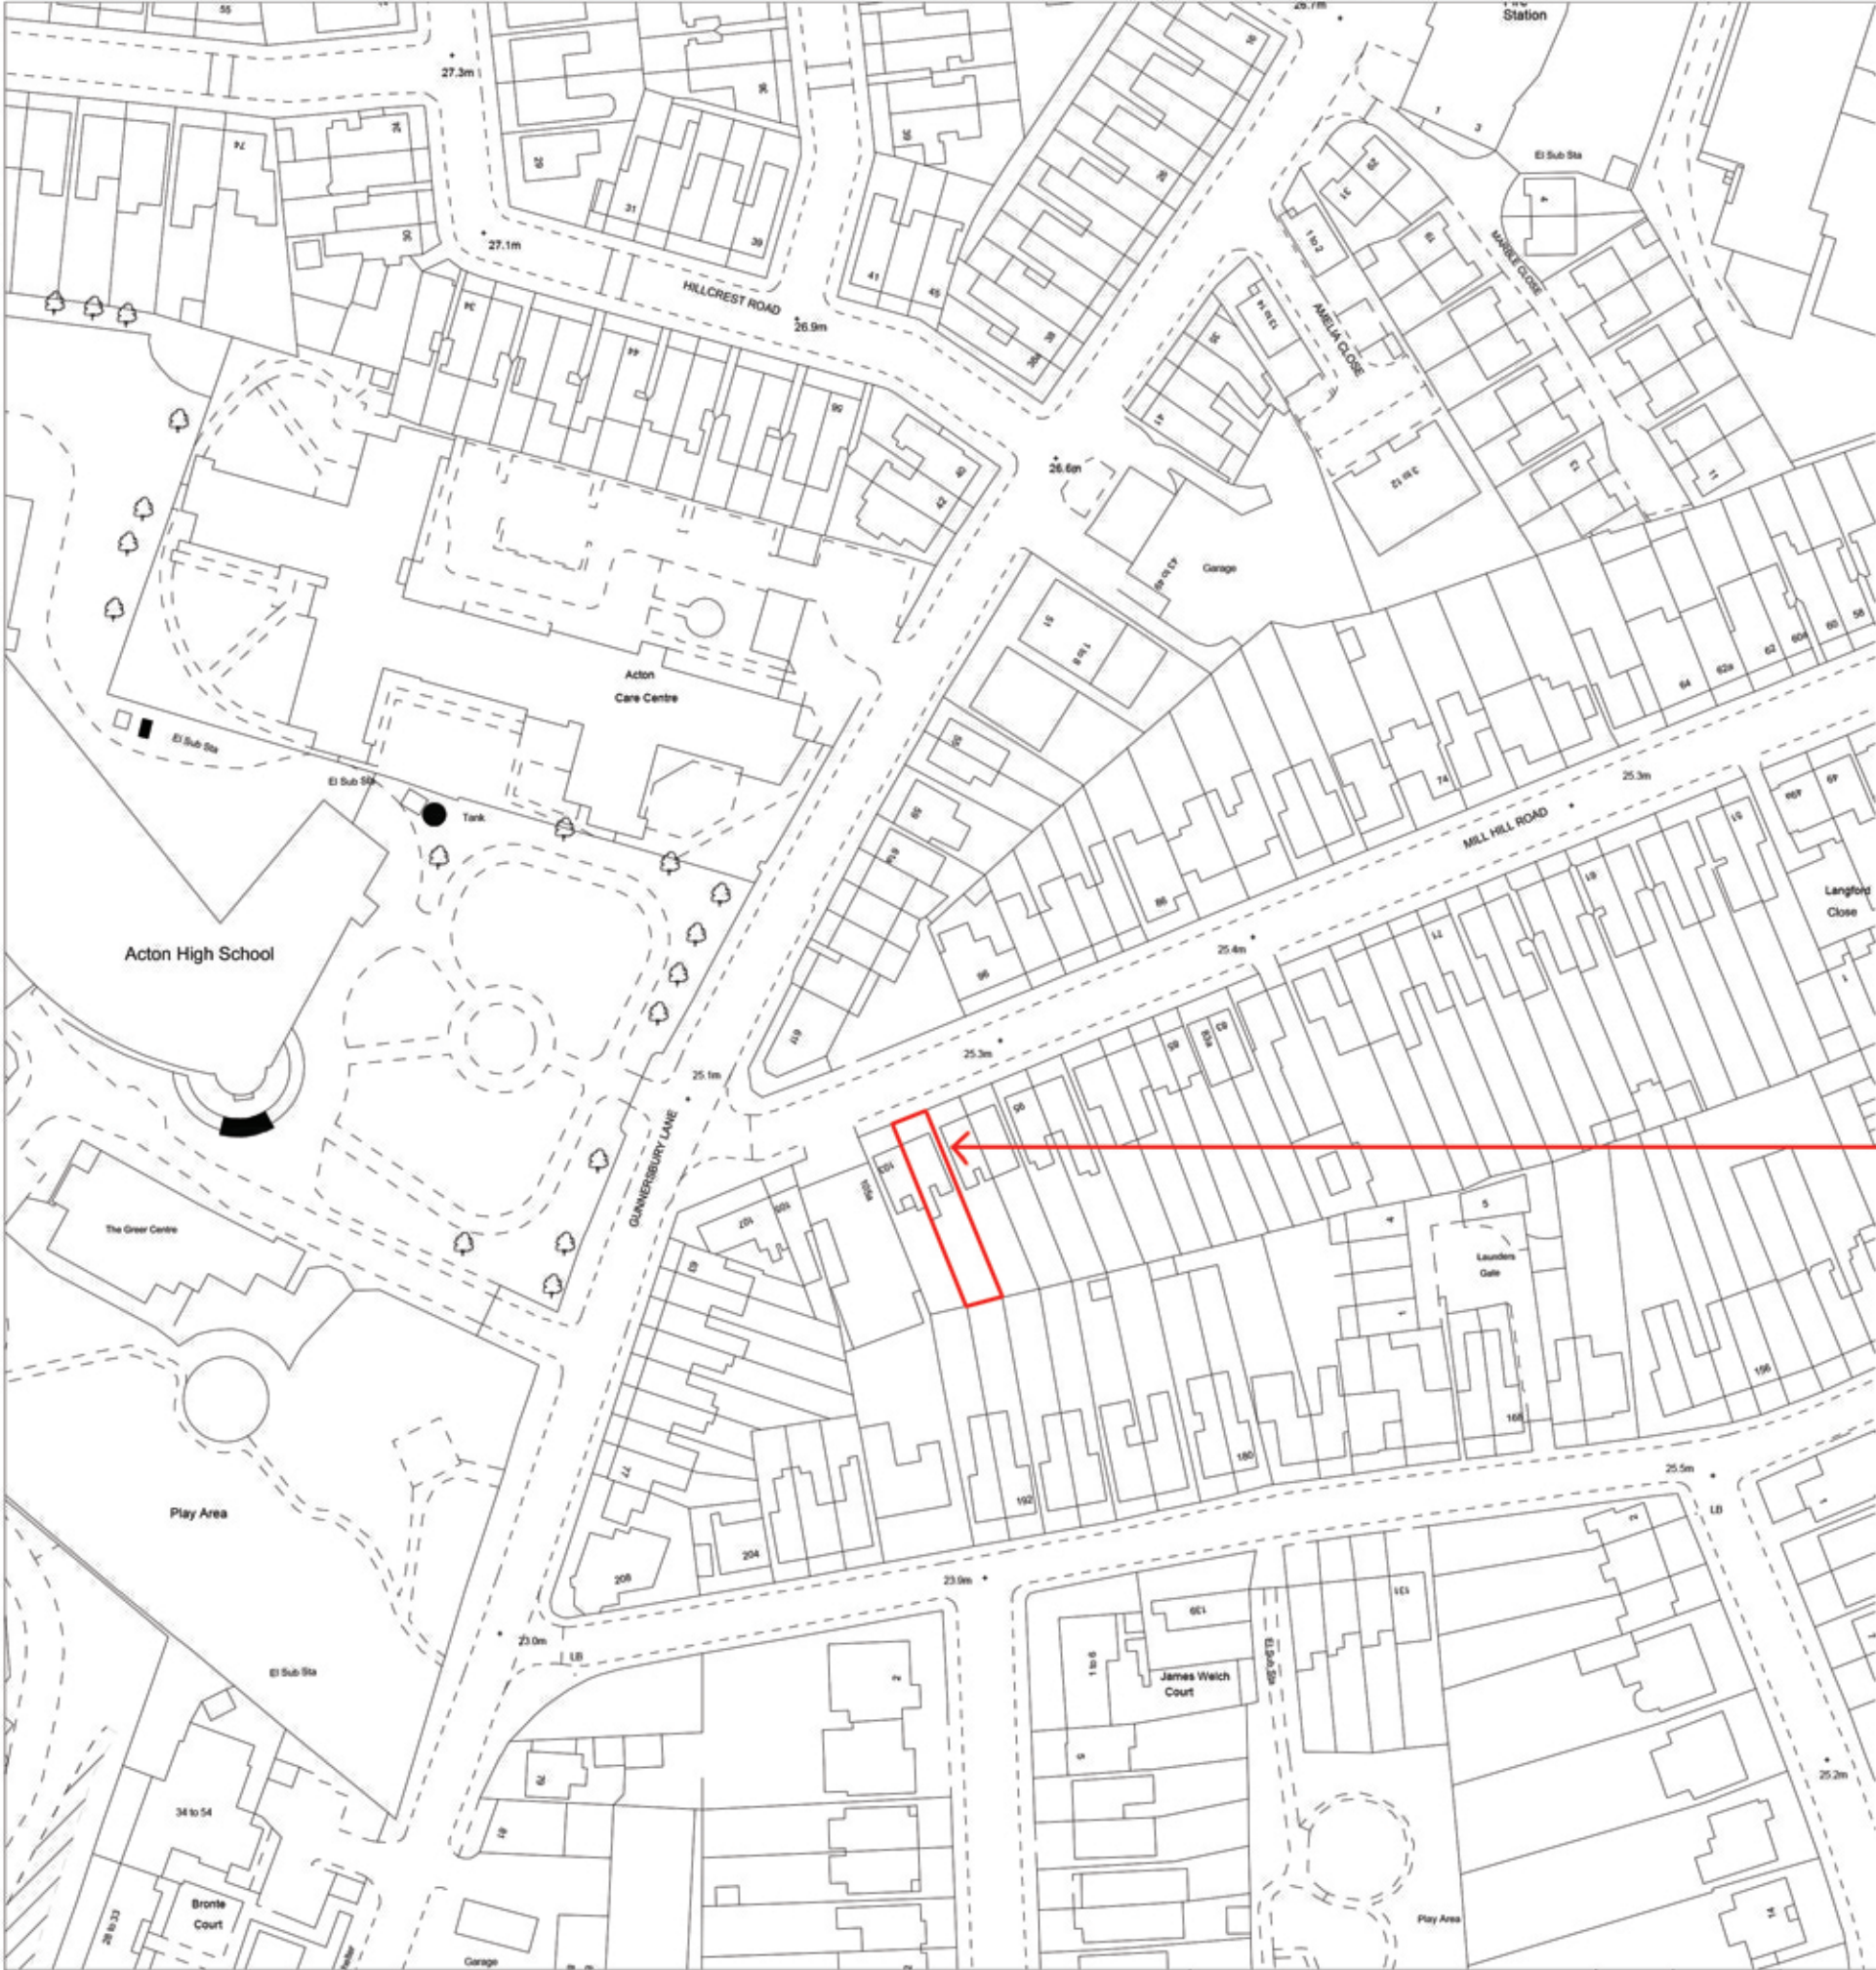

LAND LOCATION - 1:1250 SCALE

LAND LOCATION

OS MAP

Do not scale this drawing. All drawings are to be read in conjunction with a Measured Survey. Any discrepancies between these documents shall be brought to the attention of the architect. Drawings as instruments of service remain the property of architect and are protected under common law copyright provisions.

Scale Bar 1:1250



Issue	Date	Comments
00	March 2018	PA

Orientation



Antonio Romeo
Chartered Architect

Project title: Proposed ground floor rear extension to self contained flat at 101A Mill Hill Road, London Borough of Ealing, W3 8JF

Drawing title: Land Location

Client : Ms Dawn Lennon Scale : 1:1250@A3

Dwg n : PA_006_01 Date : April 2018