



SECTION B B

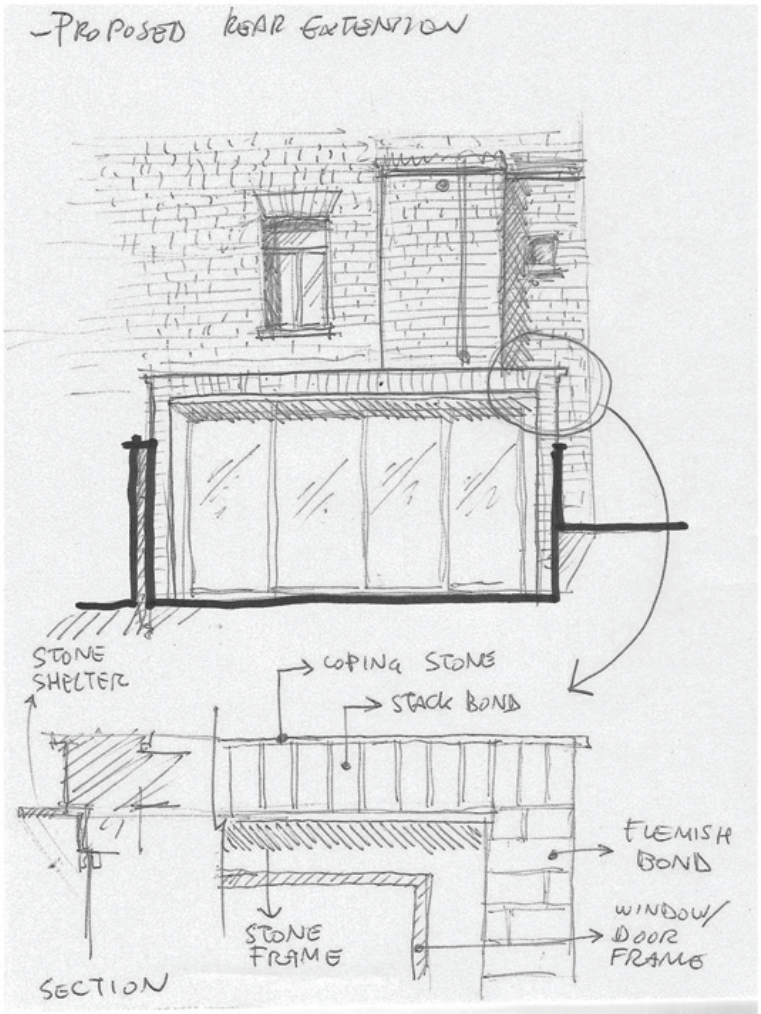

VIEWS OF THE REAR EXTENSION

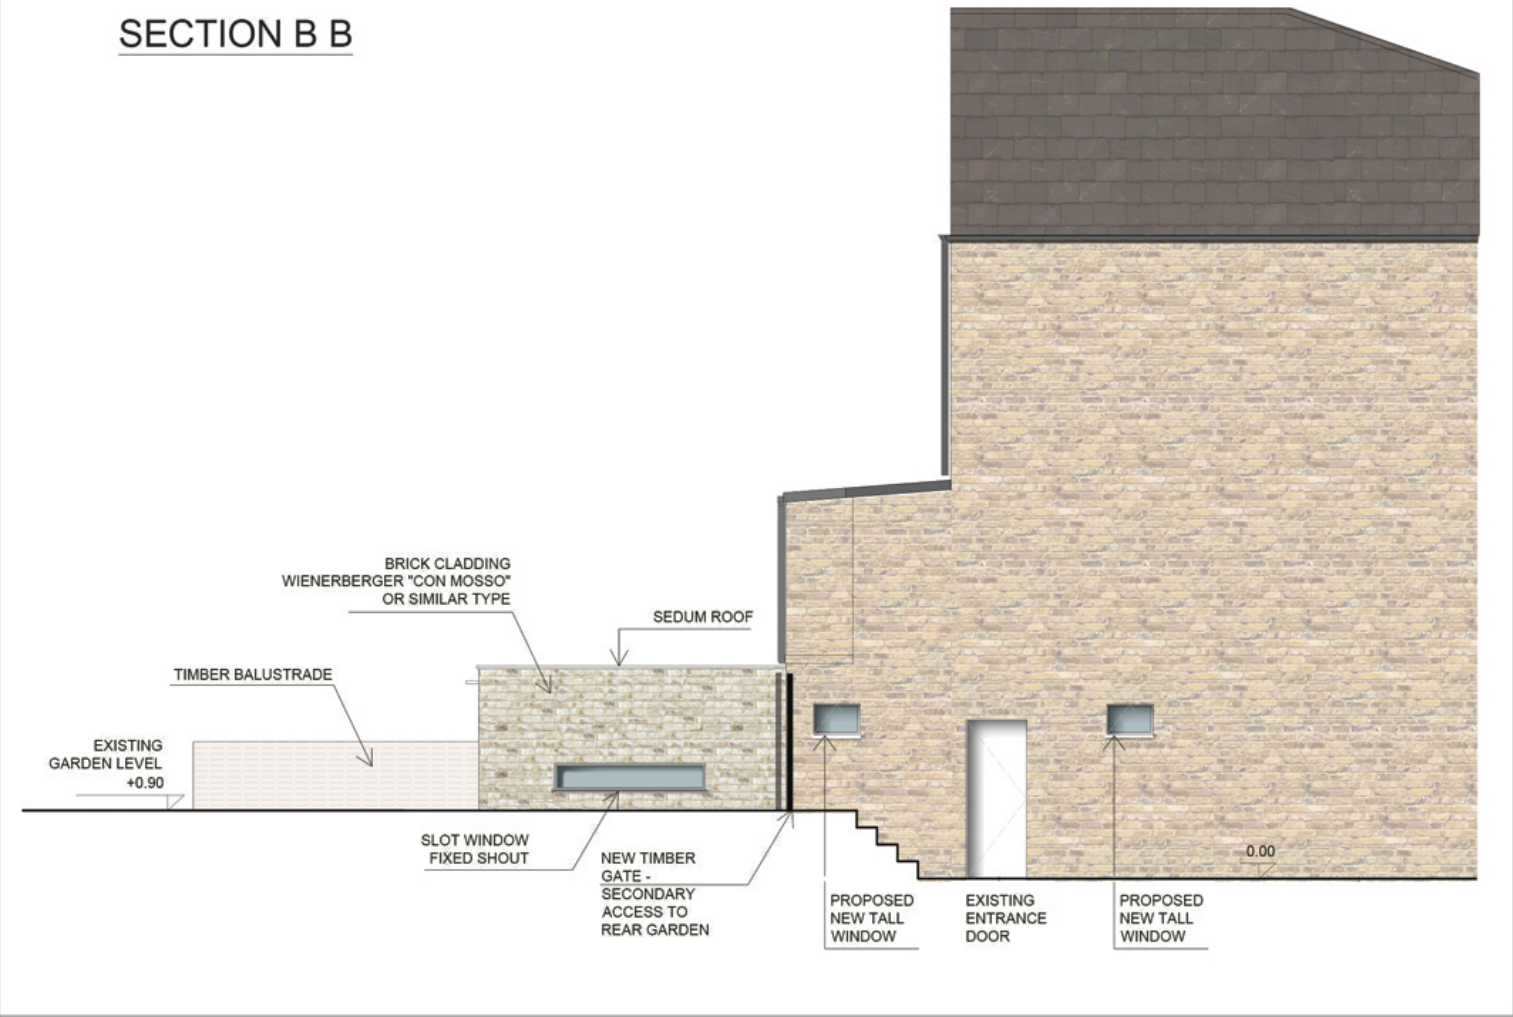

Do not scale this drawing. All drawings are to be read in conjunction with a Measured Survey. Any discrepancies between these documents shall be brought to the attention of the architect. Drawings as instruments of service remain the property of architect and are protected under common law copyright provisions.



Issue	Date	Comments
00	April 2018	First Issue for comments



Antonio Romeo
Chartered Architect

Project title:	Proposed ground floor rear extension to self contained flat at 101A Mill Hill Road, London Borough of Ealing, W3 8JF		
Drawing title:	Proposed Section BB and CGIs		
Client :	Ms Dawn Lennon	Scale :	1:100@A3
Dwg n :	PA_006_05	Date :	April 2018